



1. Central Instrumentation Centre
NI Lab
Research Park, Block 29, First Floor,
Room no: 29101

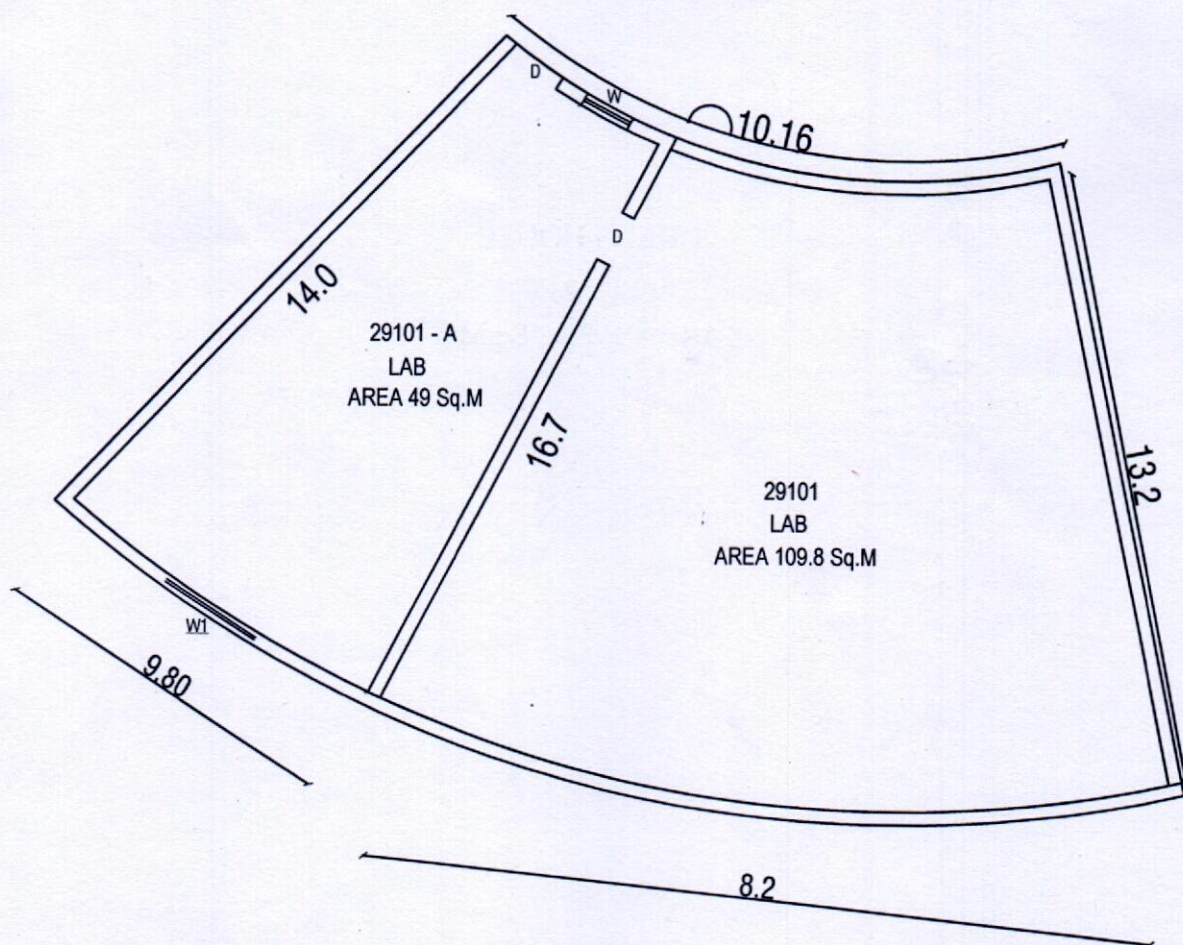

[Signature]
26/3/22
A. Ramamurthy
Executive Engineer


Vel Tech
Rangarajan Dr. Sagunthala
VIT Institute of Science and Technology
Chennai-600 076, Tamil Nadu, India

**2. Green House,
Opp to Research Park, Block 29.**

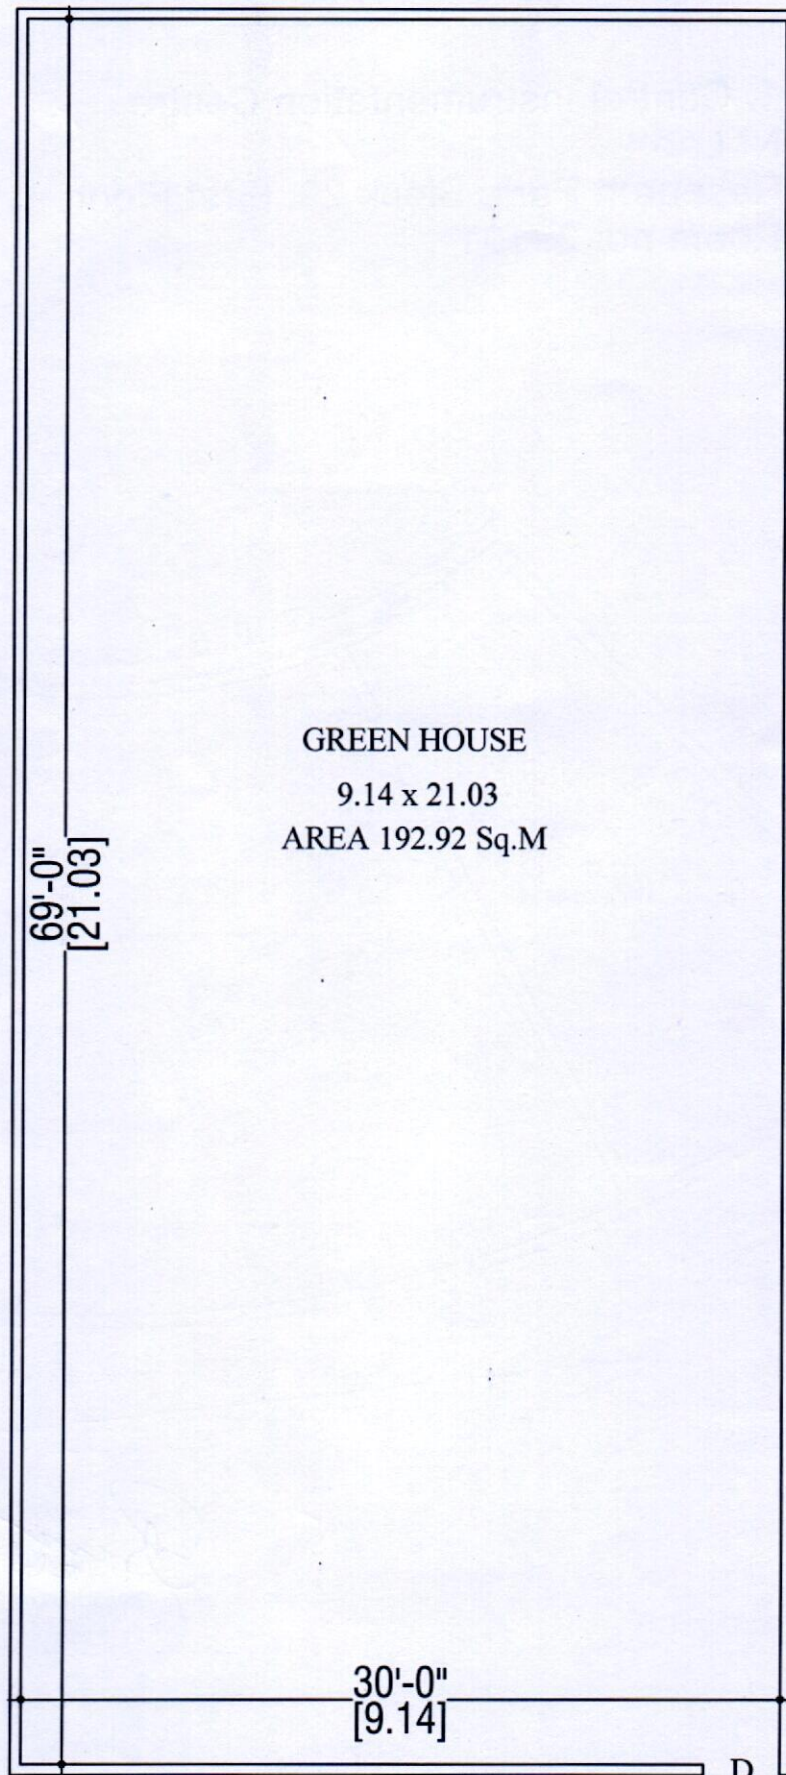

[Signature]
26/3/22
Executive Engineer

3. Musuem
(KRC)
Block 23, 2313

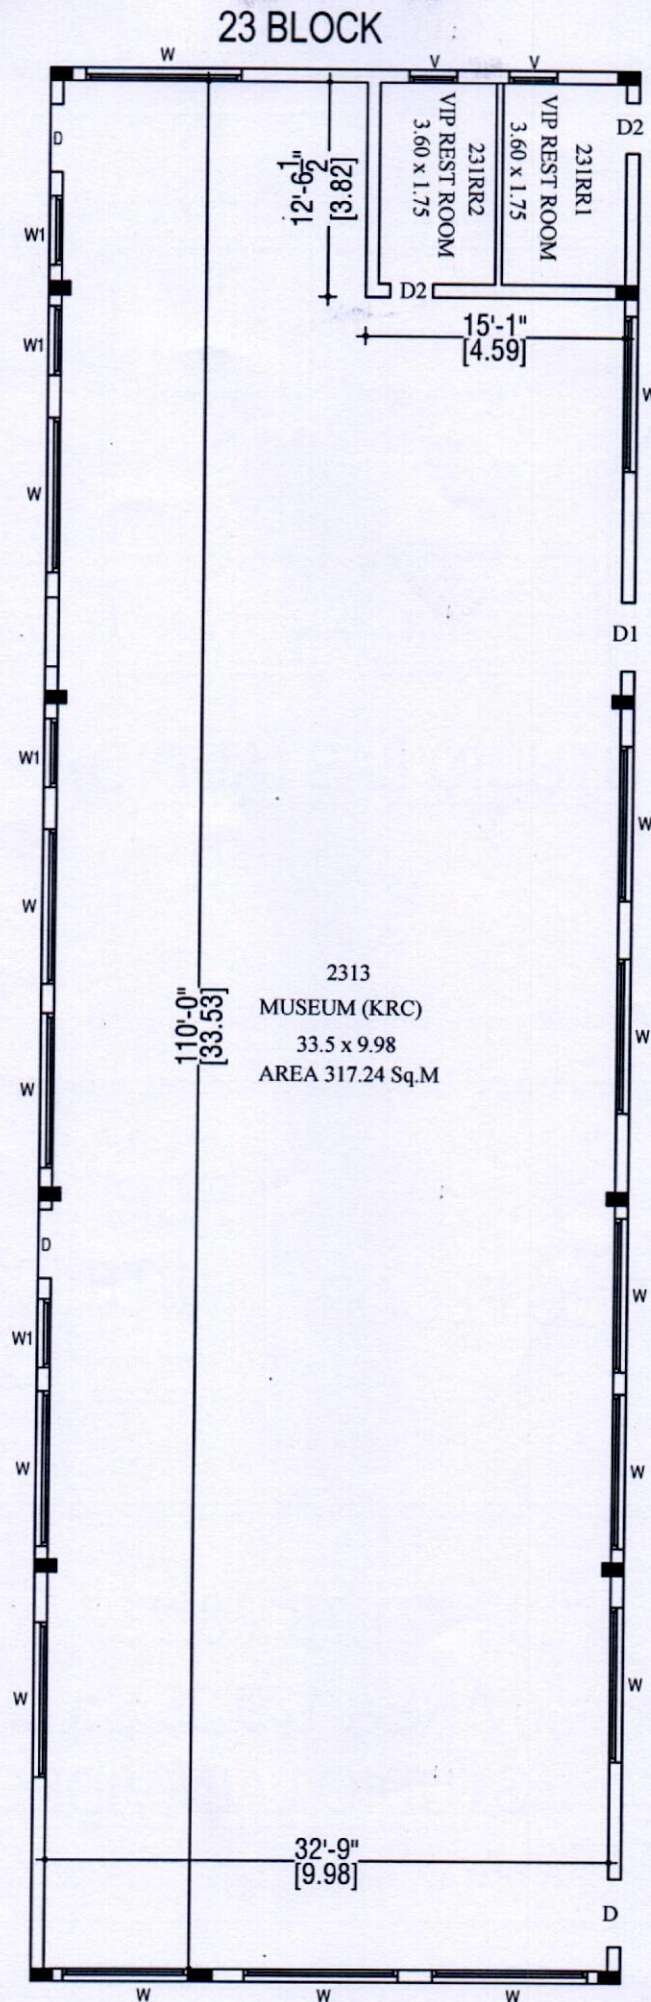


[Signature]
26/3/22
P. Ramamurthy
Executive Engineer


4. Studio

Media Block,
Block 37, Ground
Floor,

Room no:
37002 & 37007

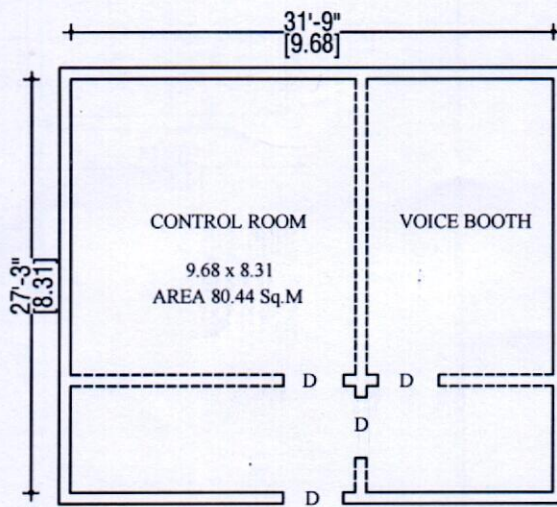


STUDIO LAB (AUDIO)

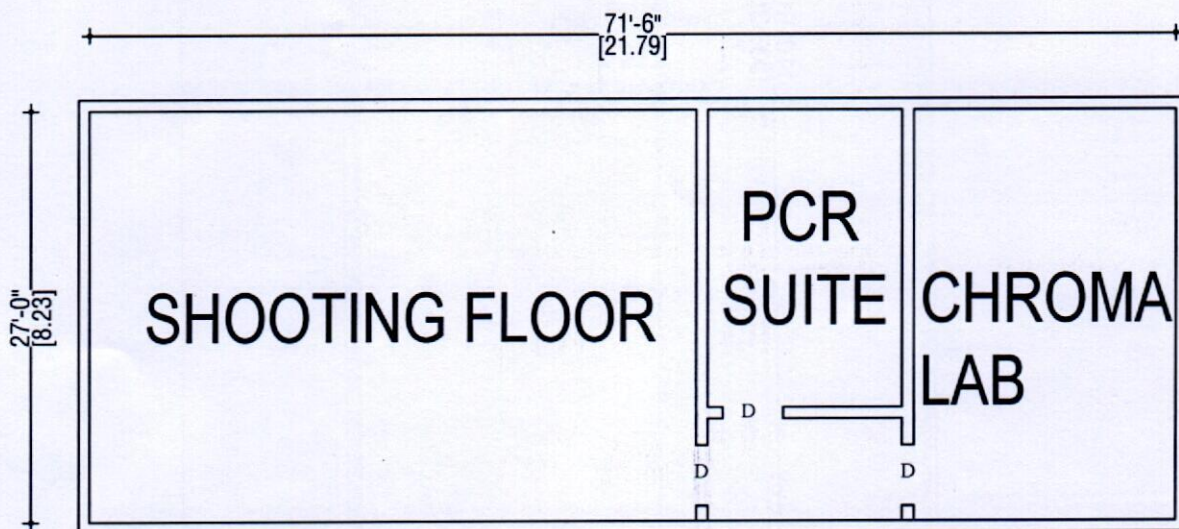

21.78 x 8.23
AREA 179.25 Sq.M
STUDIO LAB (VIDEO)


A. Ramamurthy
A. Ramamurthy
Executive Engineer

Block 24, Room no: 2422

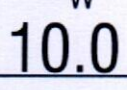



Adnamurthy
Executive Engineer

7. MOOT COURT

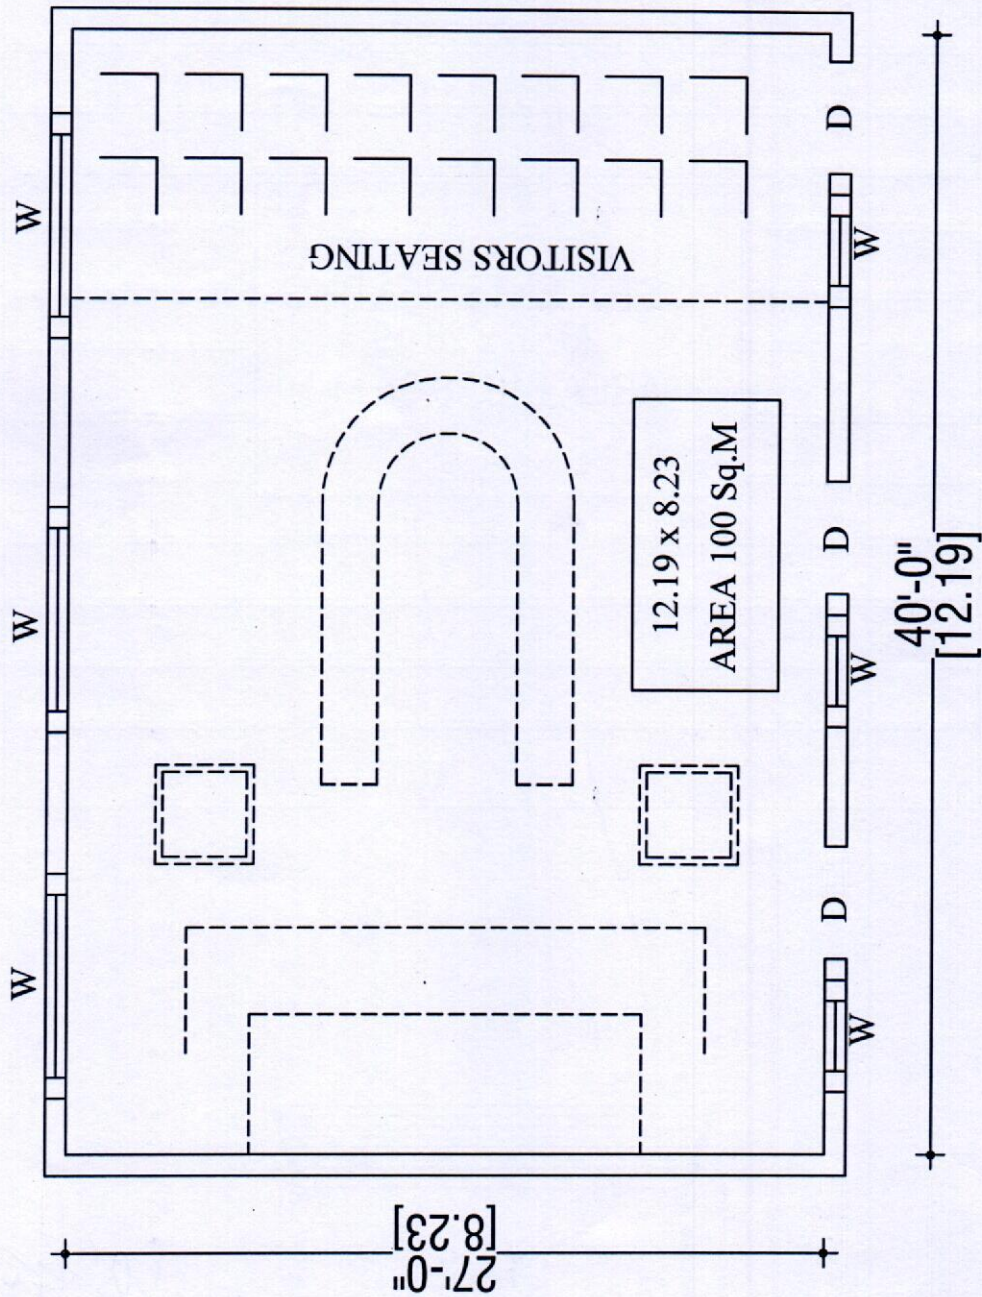

[Signature]
26/3/22
A. Ramamurthy
Executive Engineer

8. OPEN THEATRE

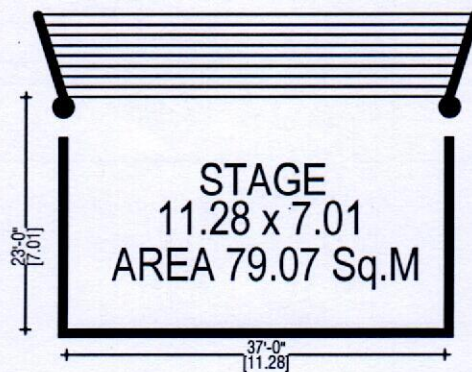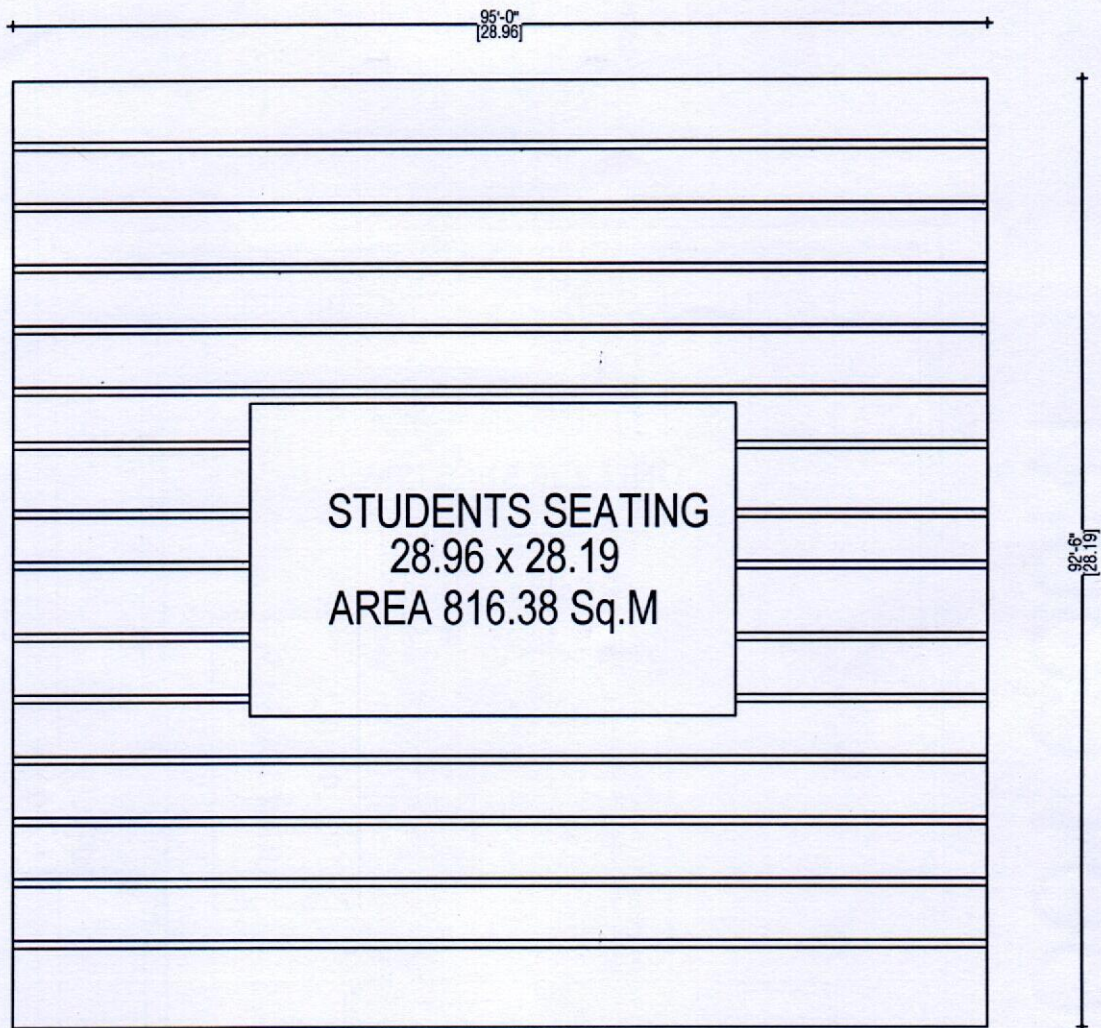

[Signature]
A. Ramamurthy
Executive Engineer


Vel Tech
Rangarajan Dr. Sagunthala
VET Institute of Science and Technology
Chartered by the University End. w's of UGC Act, 1956

PLAN SHOWING THE INSTITUTIONAL BUILDING (BLOCK - 29)


9. Research Park, Block 29




FRONT ELEVATION

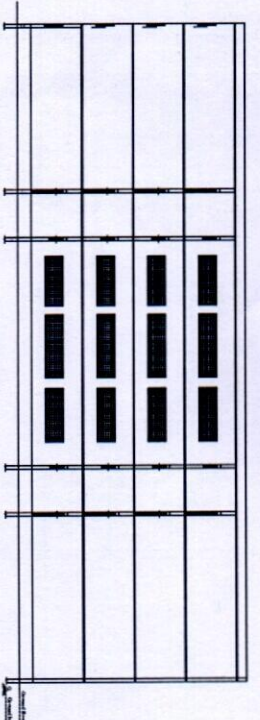

SECTION A-A

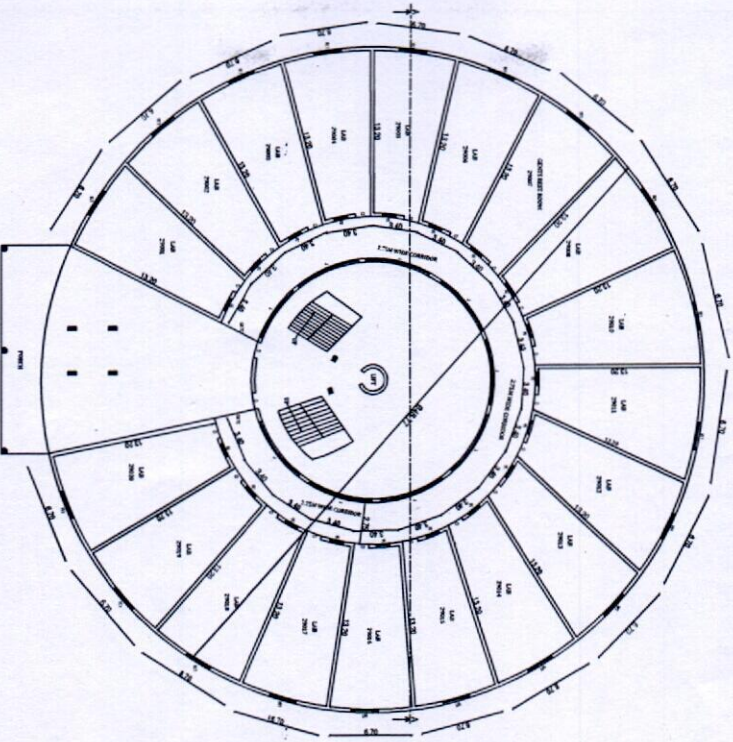

GROUND FLOOR PLAN

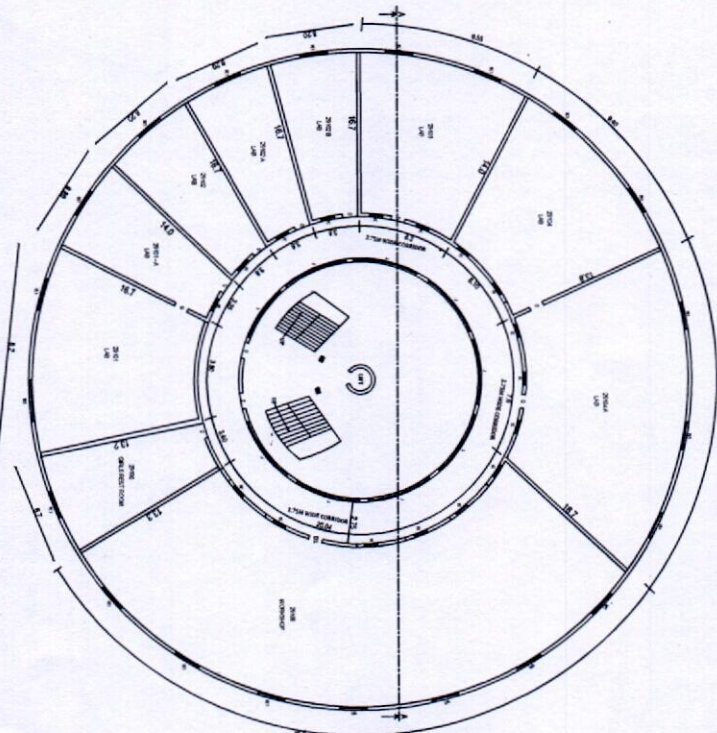

FIRST FLOOR PLAN

AREA STATEMENT	
PARTICULARS	SQ.MT
TOTAL BUILDUP AREA	6069.00
INSTRUCTIONAL AREA	4774.00
ADMINISTRATIVE AREA	317.00
AMENITIES	430.00
CIRCULATION AREA	548.00

VelTech
 Rangarajan Dr. Sugunbala
 Head Institute of Science and Technology
 (Incorporated in the Companies Code, No. 2 of 1956, Act, 1956)

[Signature]
 Executive Engineer

PLAN SHOWING THE INSTITUTIONAL BUILDINGS IN S.NO. 397/2A, 2B, 2C, 2D, 2E, 2F, 2G, 398/2 OF MORAI VILLAGE, AND 14/1, 16/2A1, 16/1, VELLANUR VILLAGE, AMBATTUR TALUK, THIRUVALLUR DISTRICT.

SPECIFICATION
 1. R.C.C. and foundation.
 2. Brick work in superstructure in c.m. 1:3 etc. to C.C. 1:2.4.
 3. Plastering work in C.M. 1:4.
 4. Plastering work in C.M. 1:3.
 5. Masonry or masonry facing in C.M. 1:3.
 6. All work done in accordance with the specifications of the Government of India.
 7. All work done in accordance with the specifications of the Government of India.
 8. Two coats of enamel paint over one coat of primer on wood work.
 9. Weathering course in brick jally.
 10. All work done in accordance with the specifications of the Government of India.
 11. All work done in accordance with the specifications of the Government of India.
 12. All work done in accordance with the specifications of the Government of India.

SCHEDULE OF JOINERY		
TYPE	DESCRIPTION	SIZE
D	DOOR	1.22 X 2.13
D1	DOOR	0.91 X 2.13

AREA STATEMENT	
GROUND FLOOR	1308.00
FIRST FLOOR	1427.00
SECOND FLOOR	1421.00
THIRD FLOOR	1485.00
CIRCULATION AREA	428.00
TOTAL AREA	6069.00

ALL MEASUREMENT ARE IN METRIC.

SCALE : 1:180

SHEET NO : 1/2




EXISTING

BOUNDARY

ROAD

THIRD FLOOR PLAN

 PLAN SHOWING THE INSTITUTIONAL BUILDINGS IN S.NO.: 39172A, 2B, 2C, 2D, 2E, 2F, 2G, 39612 OF MORAI VILLAGE, AND 14/1, 16/2A, 16/1, VELLANUR VILLAGE, AMBATTUR TALUK, THIRUVALLUR DISTRICT.		SPECIFICATION 1. R.C.C raft foundation. 2. Brick work in superstructure in c.m. 1:5 3. R.C.C. columns, girth beams, roof slab. 4. Plastering work in C.M. 1:4. 5. Mosaic or marble flooring in C.M. 1:3. 6. Two coats of colour or white wash. 7. All doors and windows in teakwood. 8. All doors and windows in iron with coat of primer on wood work. 9. Weathering course in brick jelly concrete in C.M. with two courses of flat tiles laid to detail			
SCHEDULE OF JOINERY		AREA STATEMENT		ALL MEASUREMENT ARE IN METRIC.	
TYPE	DESCRIPTION	SIZE	GROUND FLOOR	1308.00	SCALE : 1:140 SHEET NO : 22 N 
D	DOOR	1.22 X 2.13	FIRST FLOOR	1427.00	
D1	DOOR	0.91 X 2.13	SECOND FLOOR	1421.00	
			THIRD FLOOR	1485.00	
			CIRCULATION AREA	428.00	
TOTAL AREA			8069.00		

EXCISE NO. 1000